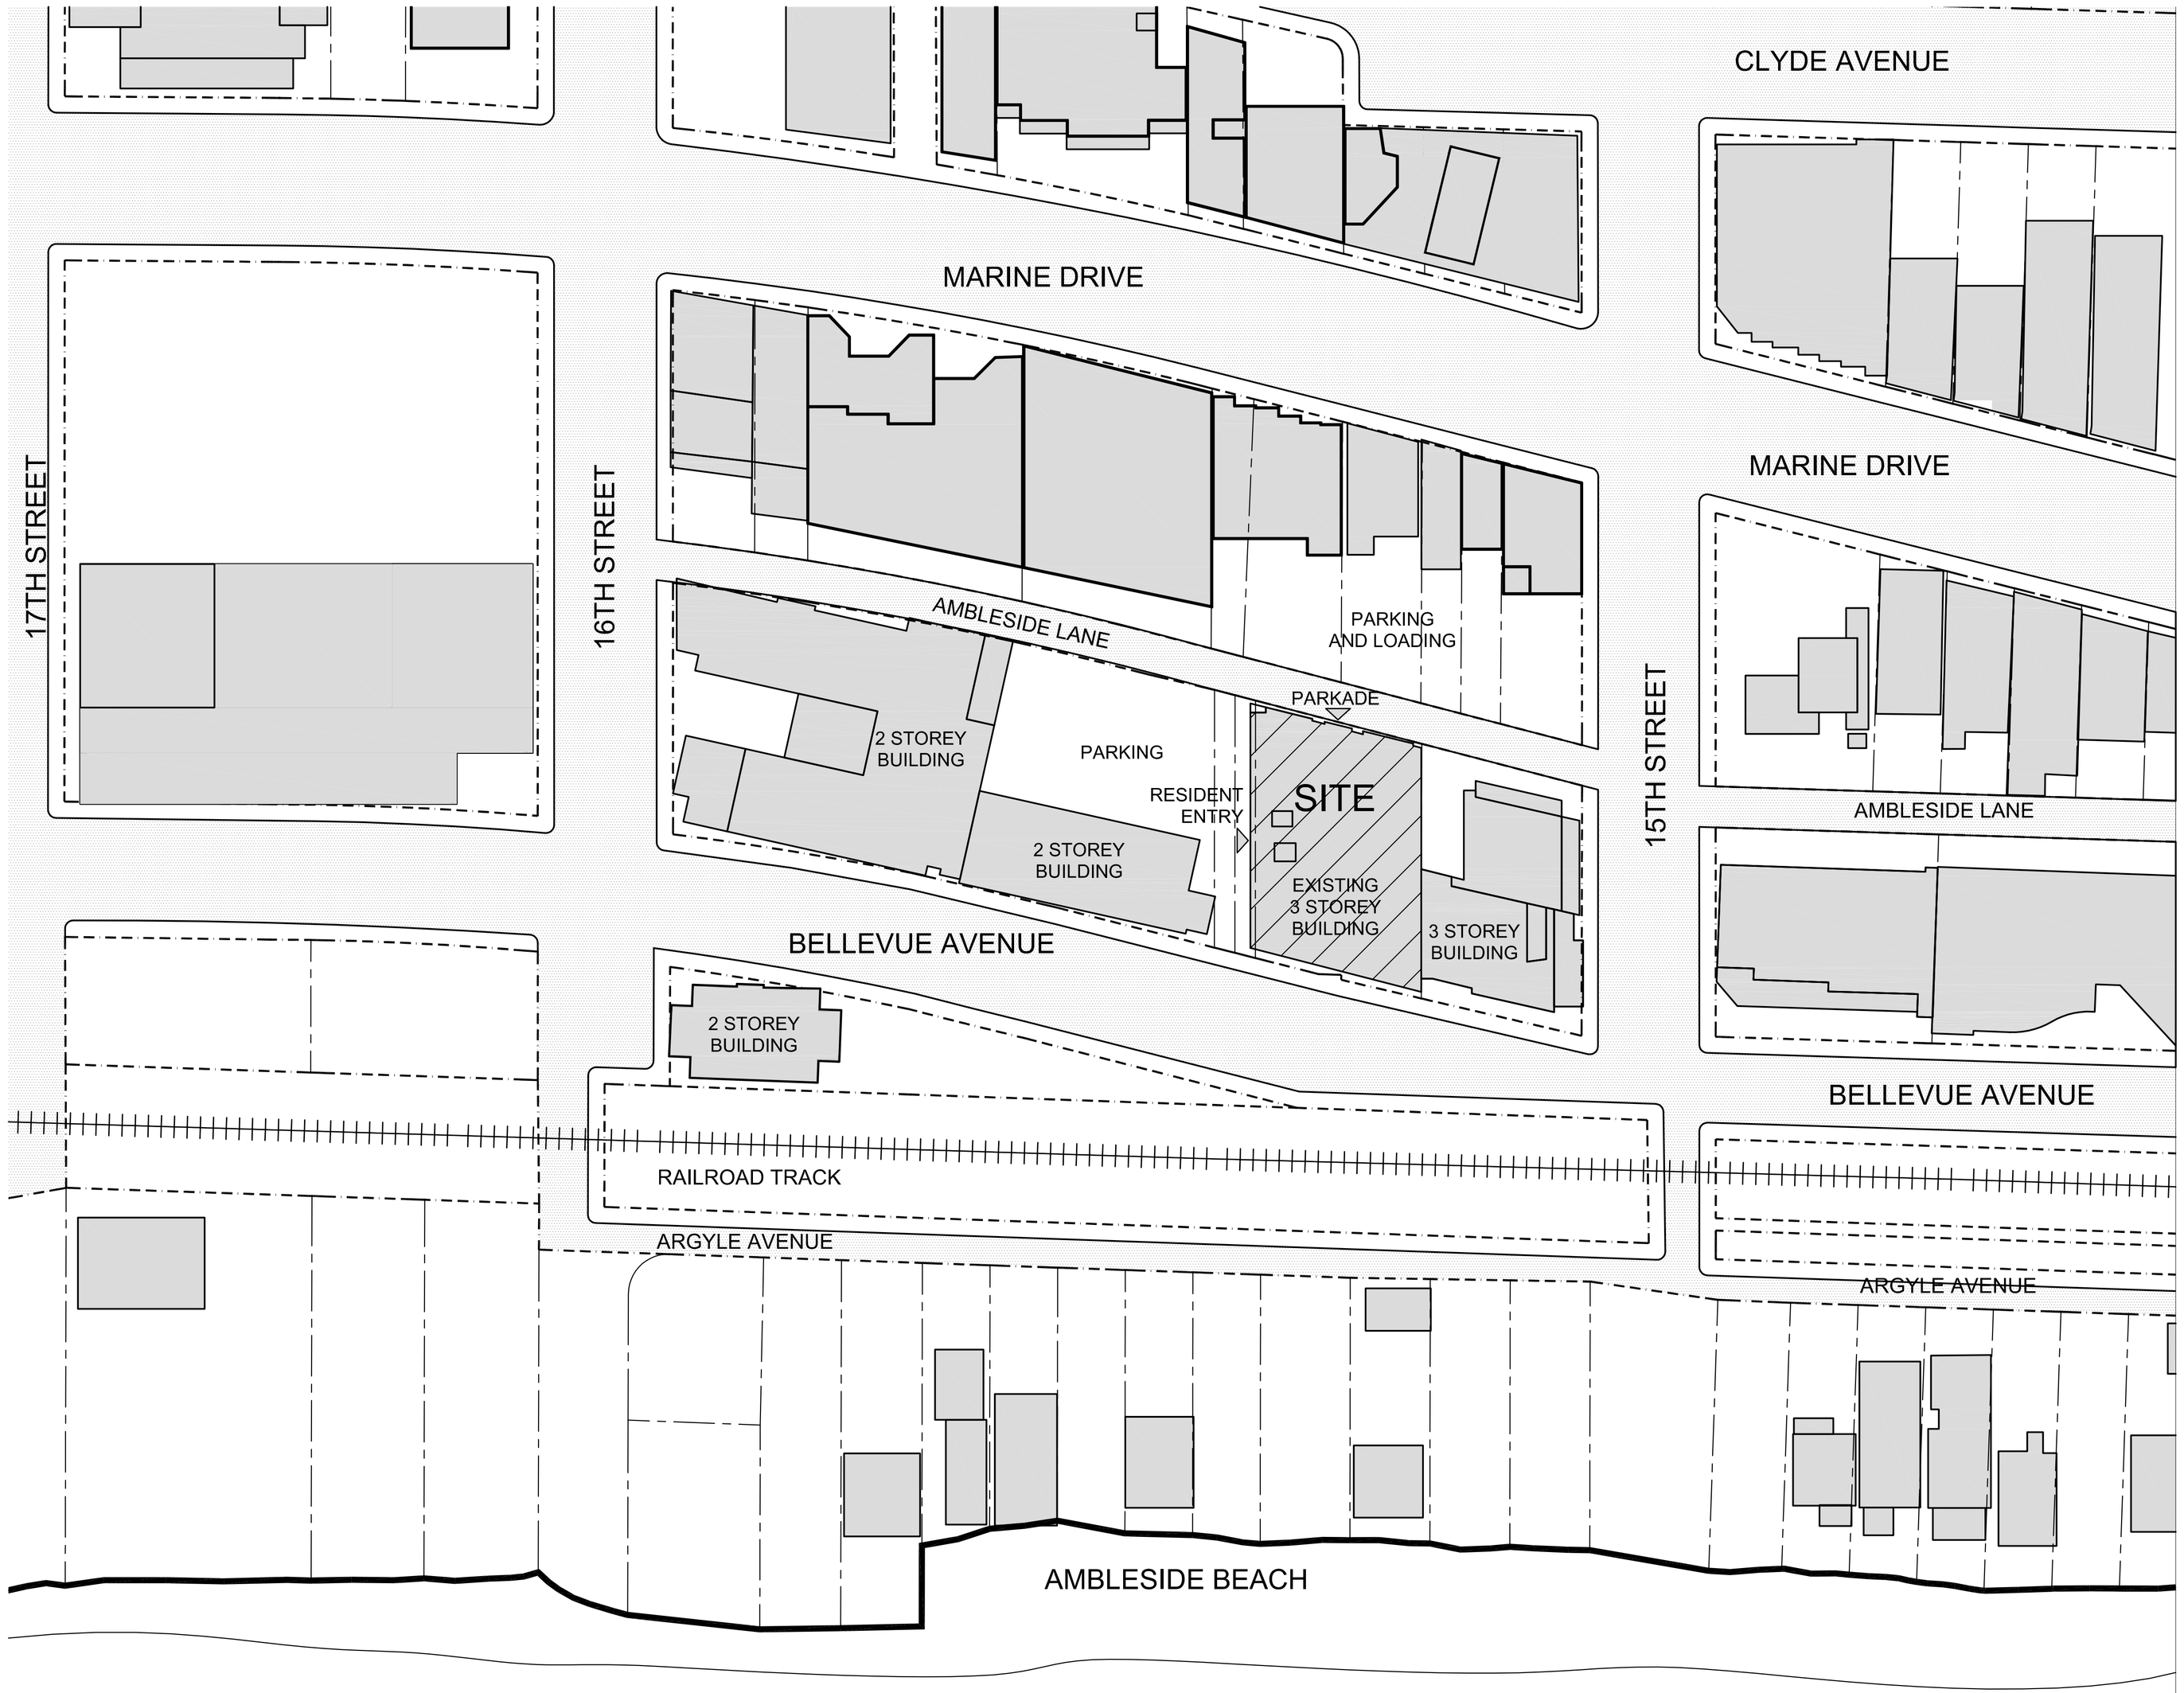

1 WEST VANCOUVER - SITEPLAN
Scale: 1:500

NOTES:
1. ROADS AND LANE INFORMATION SHOWN IS PROVIDED FOR CONTEXTUAL PURPOSES ONLY. REFER TO CIVIL DRAWINGS FOR COMPREHENSIVE INFORMATION.
2. SITE SURVEY INFORMATION SHOWN PROVIDED BY CHAPMAN LAND SURVEYING LTD. DATED JULY 30, 2010.

FNDA
ARCHITECTURE . PLANNING . INTERIORS

VANCOUVER
CALGARY
NAIROBI
KARACHI

116-828 Harbourside Drive
North Vancouver, B.C.
V7P 3R9
TEL: (604)990-5400
FAX: (604)990-5441

www.fndesign.com
FNDA | ARCHITECTURE. INC.

Architect
FNDA Architecture Inc.
116-828 Harbourside Drive, North Vancouver, B.C. V7P 3R9 - Canada
Tel: 604.990.5400 Fax: 604.990.5441

Structural Consultant
Read Jones Christoffersen Ltd.
3rd Floor - 1285 West Broadway, Vancouver, B.C. V6H 3X8 - Canada
Tel: 604.738.0048

Survey
Chapman Land Surveying Ltd.
107 - 100 Park Royal South - West Vancouver, BC. - Canada
Tel: 604-926-7311 Fax: 604-926-6923

Mechanical Consultant
-
-
-

Electrical Consultant
-
-
-

Envelope Consultant
-
-
-

Civil Engineers
-
-
-

Furniture
-
-
-

Geotechnical
-
-
-

Landscape
-
-
-

Date:
Owner Name:
Owner Signature:

Project Owners:
Strata Corporation VR 2308
Suite 203, 1571 Bellevue Avenue
West Vancouver, B.C. V7Y 1A6
Tel: 604.925.8989

REVISIONS:

ISSUE:	DATE:	DESCRIPTION:
01	2011.08.18	ISSUED FOR CLIENT APPROVAL
02	2011.09.13	SUBMITTED FOR DEVELEPMENT PERMIT

PROF STAMP

THE CONTRACTOR SHALL VERIFY ALL DIMENSIONS ON THE DRAWING AND SPECIFICATION AND REPORT ANY DISCREPANCIES TO THE ARCHITECT PRIOR TO COMMENCEMENT OF THE PROJECT. VARIATIONS AND MODIFICATIONS TO WORK SHOWN ON THESE DRAWINGS SHALL NOT BE CARRIED OUT WITHOUT WRITTEN PERMISSION FROM THE ARCHITECT. COPYRIGHT RESERVED.

THIS DRAWING, AS AN INSTRUMENT OF SERVICE, IS THE EXCLUSIVE PROPERTY OF FAROUK NOORMOHAMED OR FNDA ARCHITECTURE AND MAY NOT BE REPRODUCED AND/OR COPIED WITHOUT PERMISSION. THE INFORMATION SHOWN ON THIS DRAWING IS FOR USE ON THE SPECIFIED PROJECT ONLY, AND SHALL NOT BE USED OTHERWISE.

DWG No
-
DRAWN BY:
NE
SCALE:
-
A1.1
PROJECT NO.
-
PHASE
-
PROJECT:
RESIDENTIAL RECONSTRUCTION
1525 BELLVUE AVENUE
West Vancouver, B.C.
DRAWING
SITE PLAN
-