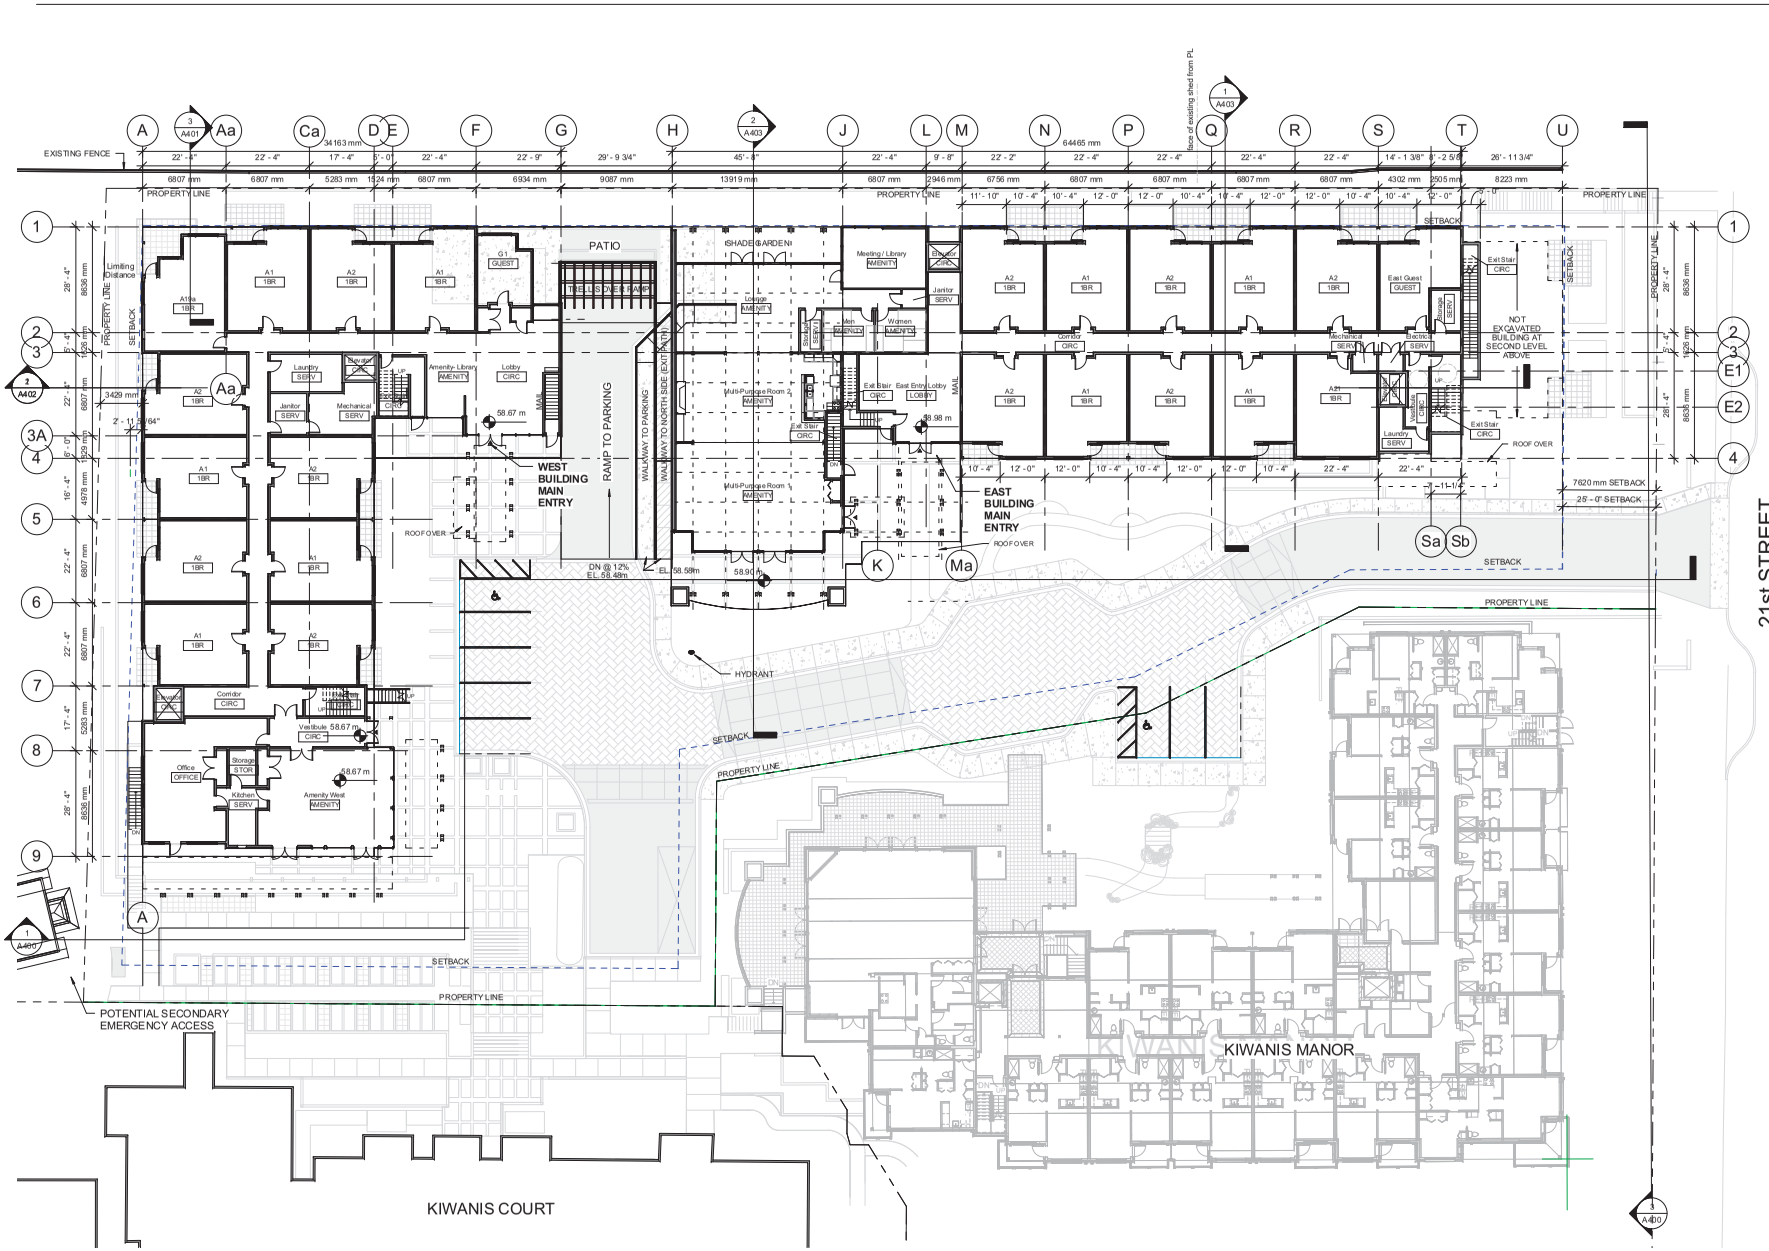

1 E-Level 1
1 : 200

VIA ARCHITECTURE
301 - 1050 Homer Street Vancouver BC V6B 2W9
tel 604 683 1024 fax 604 683 0774
www.via-architecture.com

Revision Schedule

No.	Date	Description
1	19 Nov 2010	Preliminary Rezoning set issue for review
2	02 Dec 2010	Preliminary Rezoning set for review
3	03 Dec 2010	Preliminary Rezoning set issue for review
5	08 Dec 2010	Updated Civil Underlay
8	20 Dec 2010	Updated Floor Plans, GFA
9	14 Jan 2011	Updated floor plans
10	21 Jan 2011	Current floor plans issued for information
11	1 Feb 2011	Issued for RFP reference
13	14 Feb 2011	Issued for Rezoning Application
14	10 Mar 2011	Re-Issued for Rezoning Application
15	21 Mar 2011	Re-Issued for Rezoning Application
17	18 August 2011	Re-Issued for Rezoning Application

ALL RIGHTS RESERVED BY VIA ARCHITECTURE INCORPORATED. THIS DESIGN IS NOT TO BE USED OR REPRODUCED WITHOUT THE CONSENT OF VIA ARCHITECTURE PLLC.

KIWANIS WEST VANCOUVER - KIWANIS GARDEN VILLAGE
West Vancouver, BC

PROJECT NO. 61109

LEVEL 1 PLAN

DATE 21 March 2011
SCALE AT 22x34 SHEET SIZE 1 : 200
REV.
DRAWING NO. A201