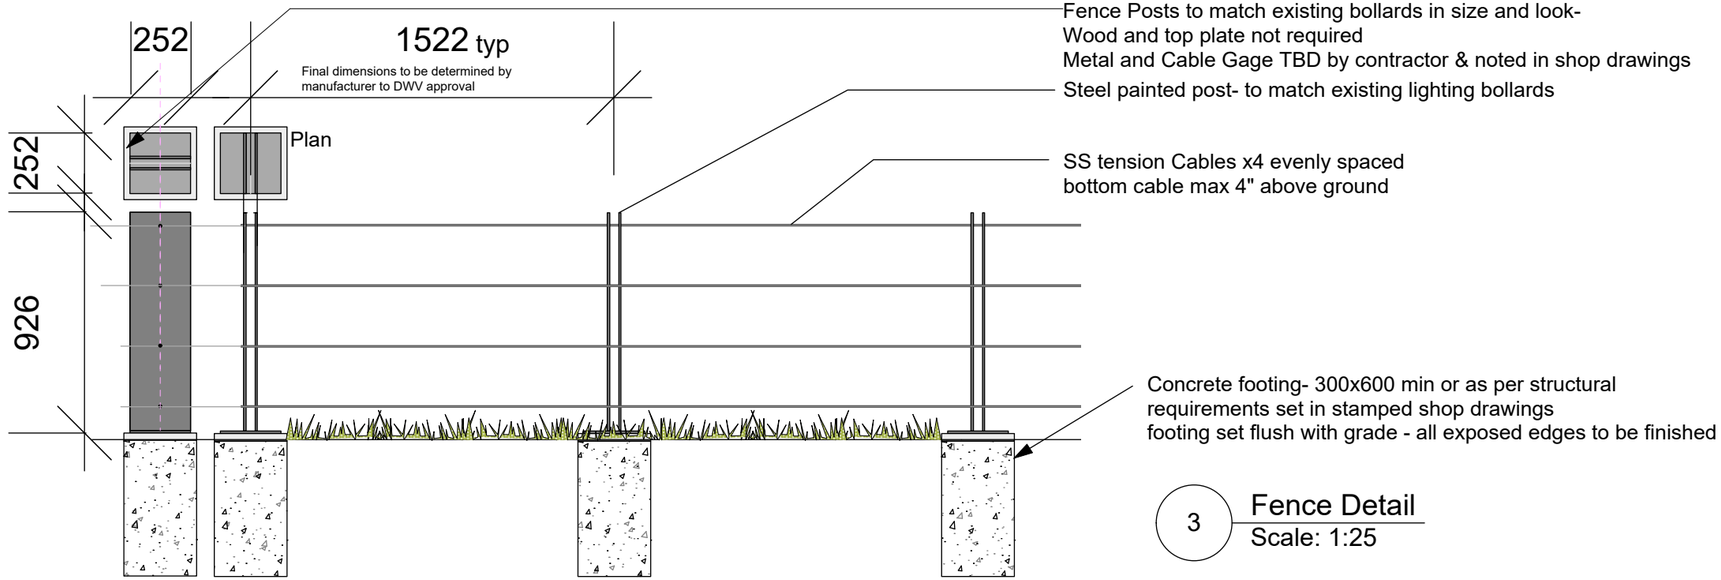

3 Fence Detail
Scale: 1:25

1 Civic Center Great Lawn- Proposed fence
2121 Marine Drive
Scale: 1:250