LEGAL DESCRIPTION:
LOT 1, SOUTH WEST 1/4 OF DISTRICT LOT1062, PLAN 6820
P.I.D. 010-812-474

CIVIL ADDRESS:
1590 KINGS AVENUE, WEST VANCOUVER, BC

ZONING RS-5

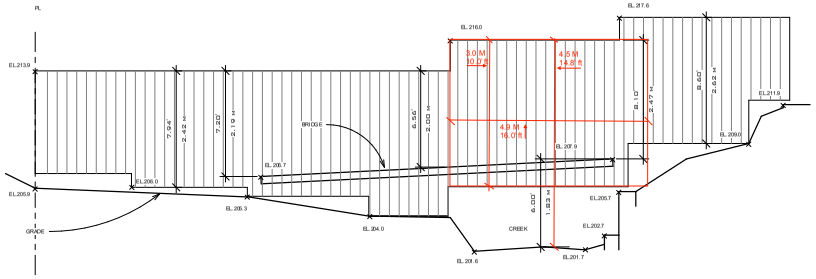

② Fence Elevation View South PL
1/4" = 1'-0"

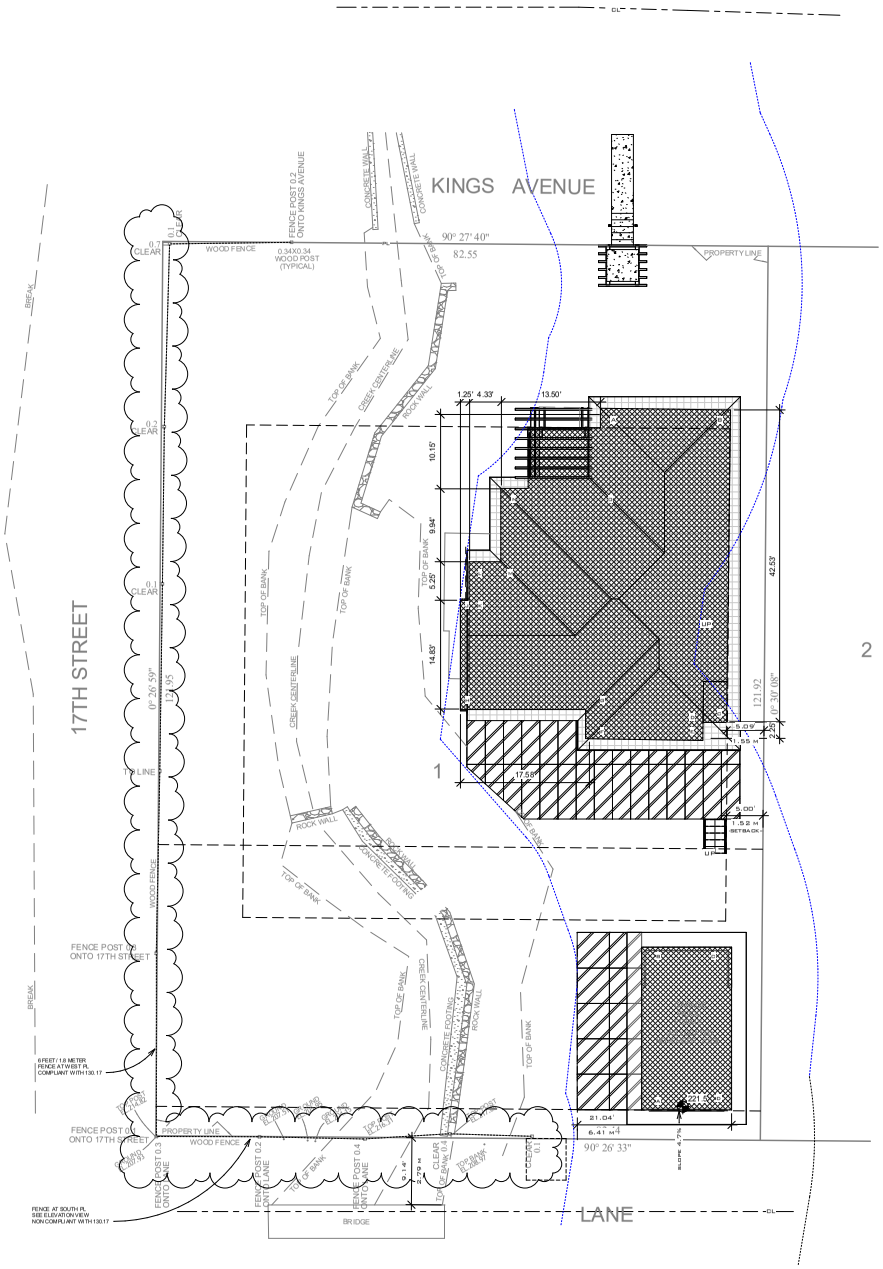

① Site Plan
1/8" = 1'-0"

VANCOUVER BUILDING DESIGN
1096 West 3rd Street, North Vancouver, BC, V7P 3J6
info@vancouverbuildingdesign.com
778.995.3005
www.vancouverbuildingdesign.com

This drawing is considered proprietary. It is not to be reproduced, nor is the information thereon to be used to produce products, unless written consent first obtained from Vancouver Building Design Inc.

Assume all dimentions are correct.
Do not scale these drawings.
All dimentions are to the outside of the concrete wall, exterior sheating and interior framing

No.	Description	Date
1	Revision 1	Date 1
	GLASS ROOF OVER THE DECK ADDED	07 JUL 22
	DRIVEWAY REVISED	03 MAY 22

Fence Replacement

1590 Kings Ave., West Vancouver

Site Plan

Project Number	NA
Date	10May24
Drawn By	I.Goman
Checked By	NA

A1.01

Scale: As indicated